© BKF Engineers

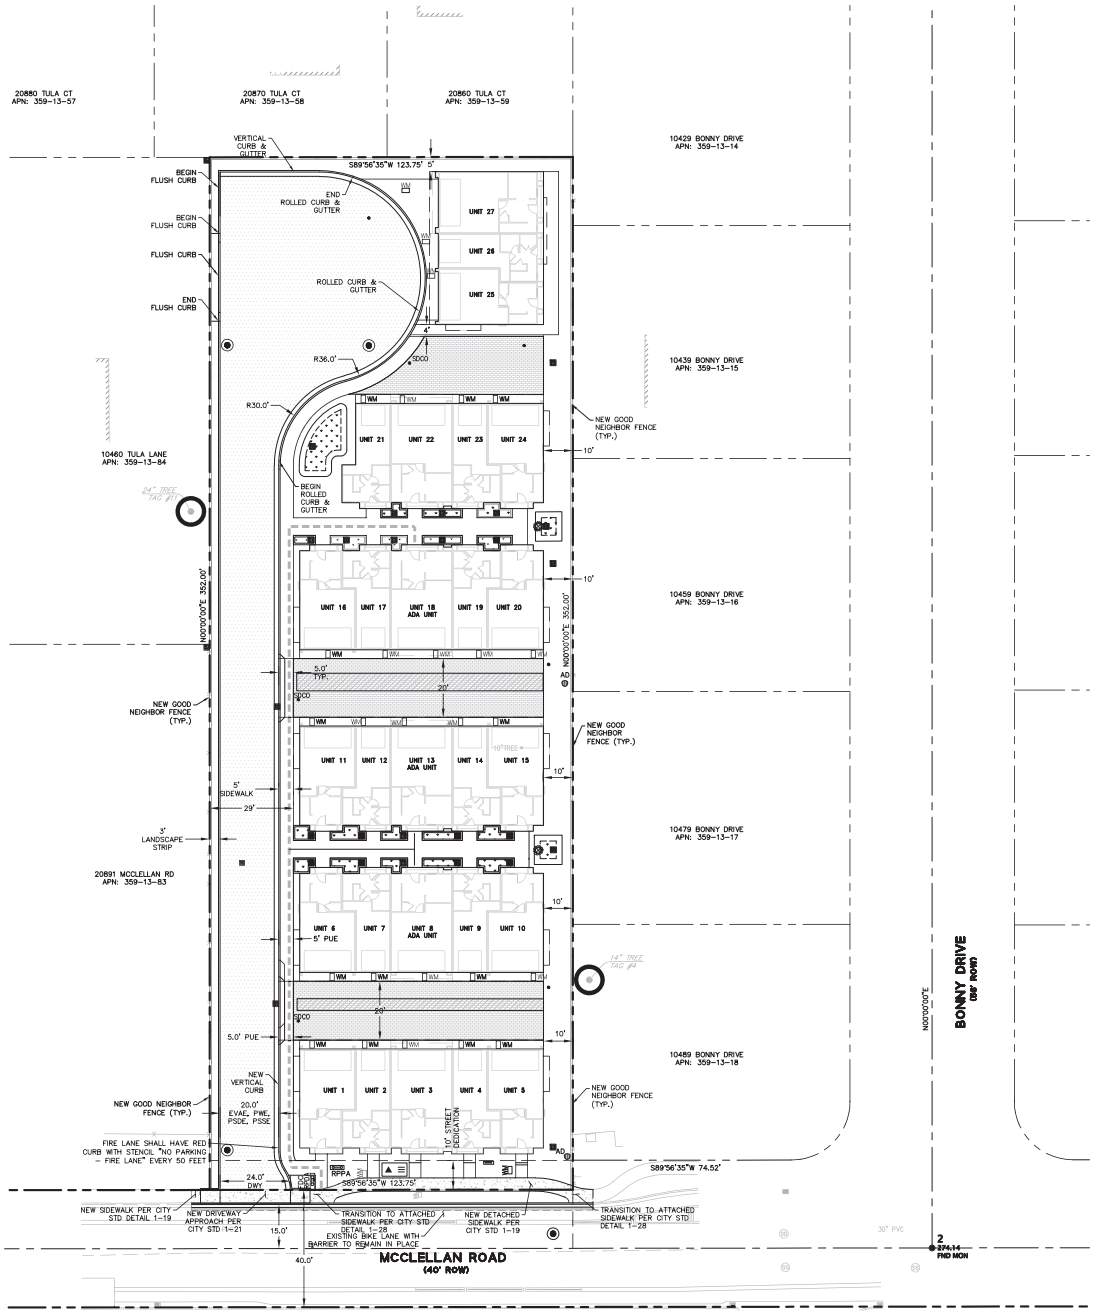

LEGEND

- PROJECT BOUNDARY
- ADJACENT LOT LINE
- INTERIOR LOT LINE
- EASEMENT
- ROAD CENTER LINE
- CURB AND GUTTER
- SAWCUT LINE
- PEDESTRIAN PATH OF TRAVEL
- 1" AC DEEP LIFT
- NEW CONCRETE SIDEWALK
- PERMEABLE PAVER
- ASPHALT CONCRETE
- BIORETENTION
- PLANTER BOX
- STRATA VAULT
- TRANSFORMER
- BUBBLER BOX (BB)
- SD AREA DRAIN (AD)
- OVERFLOW DRAIN
- SD MANHOLE
- FIRE HYDRANT (FH)
- WATER METER (WM)
- SANITARY SEWER CLEANOUT (SSCO)
- TREE TO REMAIN

ABBREVIATIONS

EV	ELECTRICAL VAULT
EVAE	EMERGENCY VEHICLE ACCESS EASEMENT
SW	SIDEWALK
PSSE	PRIVATE SANITARY SEWER EASEMENT
PSDE	PRIVATE STORMDRAIN EASEMENT
PWE	PRIVATE WATER EASEMENT
WME	WATER METER EASEMENT

GRAPHIC SCALE
20 0 20 40
1" = 20'

DRAWING NAME: \\bkf-s1\vol4\2021\210971_20865 McClellan Rd_Cupertino\ENG\PLANNING\SHEETS\02_MCP_SP.dwg
PLOT DATE: 09-17-24 PLOTTED BY: mend

BKF ENGINEERS
1730 N. FIRST STREET
SUITE 600
SAN JOSE, CA 95112
(408) 467-9100
www.bkf.com

20865 MCCLELLAN ROAD
PRELIMINARY SITE PLAN

CUPERTINO SANTA CLARA COUNTY CALIFORNIA

Revisions
1ST SUBMITTAL – 9/17/2022
2ND SUBMITTAL – 9/17/2024

Date 9/17/2024
Scale AS SHOWN
Design RM
Drawn MG
Approved IK
Job No 20210971-30

Drawing Number:
C2.0
3 OF 6