© BKF Engineers

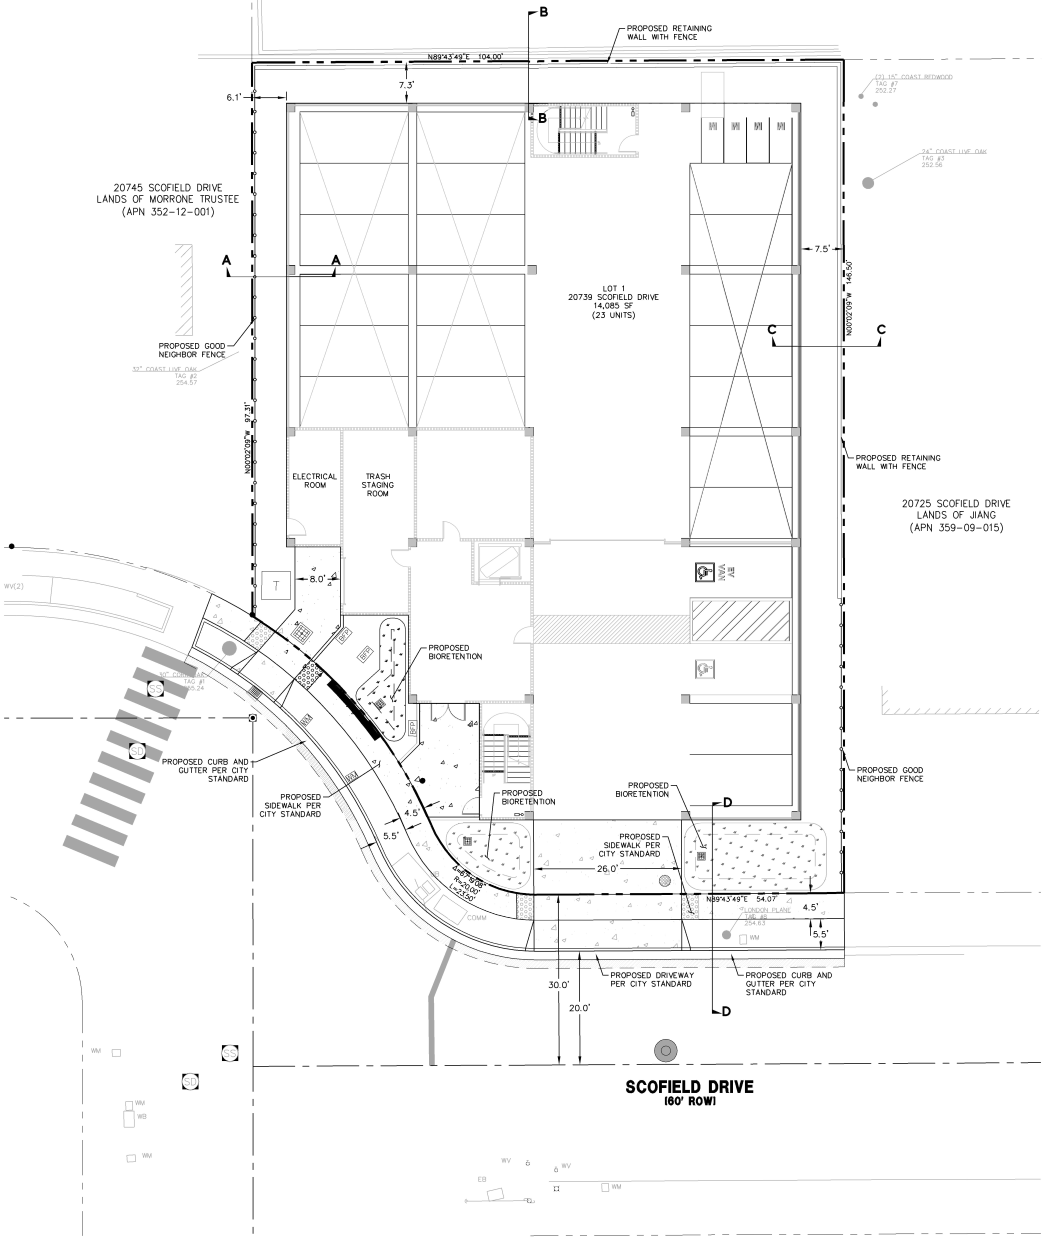

LEGEND

- PROJECT BOUNDARY
- ADJACENT LOT LINE
- STREET CENTER LINE
- VERTICAL CURB & GUTTER
- SAWCUT
- DRIVEWAY
- BIORETENTION BASIN
- DETECTABLE WARNING SURFACE
- AC DEEP LIFT
- CONCRETE PAVEMENT

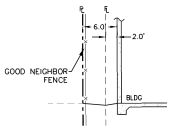

CROSS SECTION A–A

N.T.S.

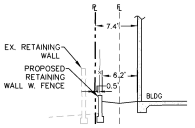

CROSS SECTION B–B

N.T.S.

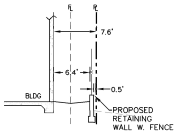

CROSS SECTION C–C

N.T.S.

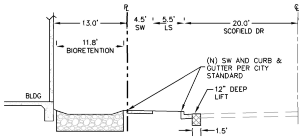

CROSS SECTION D–D

N.T.S.

GRAPHIC SCALE

10 0 10 20

1" = 10'

DRAFT

BKF ENGINEERS
1730 N. FIRST STREET
SUITE 600
SAN JOSE, CA 95112
(408) 467-9100
www.bkf.com

20739 SCOFIELD DRIVE, CUPERTINO

PRELIMINARY SITE PLAN

CUPERTINO SANTA CLARA COUNTY CALIFORNIA

No	Revisions

Date 07/17/24
Scale AS SHOWN
Design IB/SW
Drawn SW
Approved PC
Job No 20240559

Drawing Number:
C3.0
3 OF 6

DRAWING NAME: \\BKF-SJ\vol4\2024\240559_20739_Scofield_Cupertino_Builders_Remedy\ENG-L\Sheets\3.0_SCBR_Site Plan.dwg
PLOT DATE: 08-09-24
PLOTTED BY: wons